TAKUNDA Deaf Art School

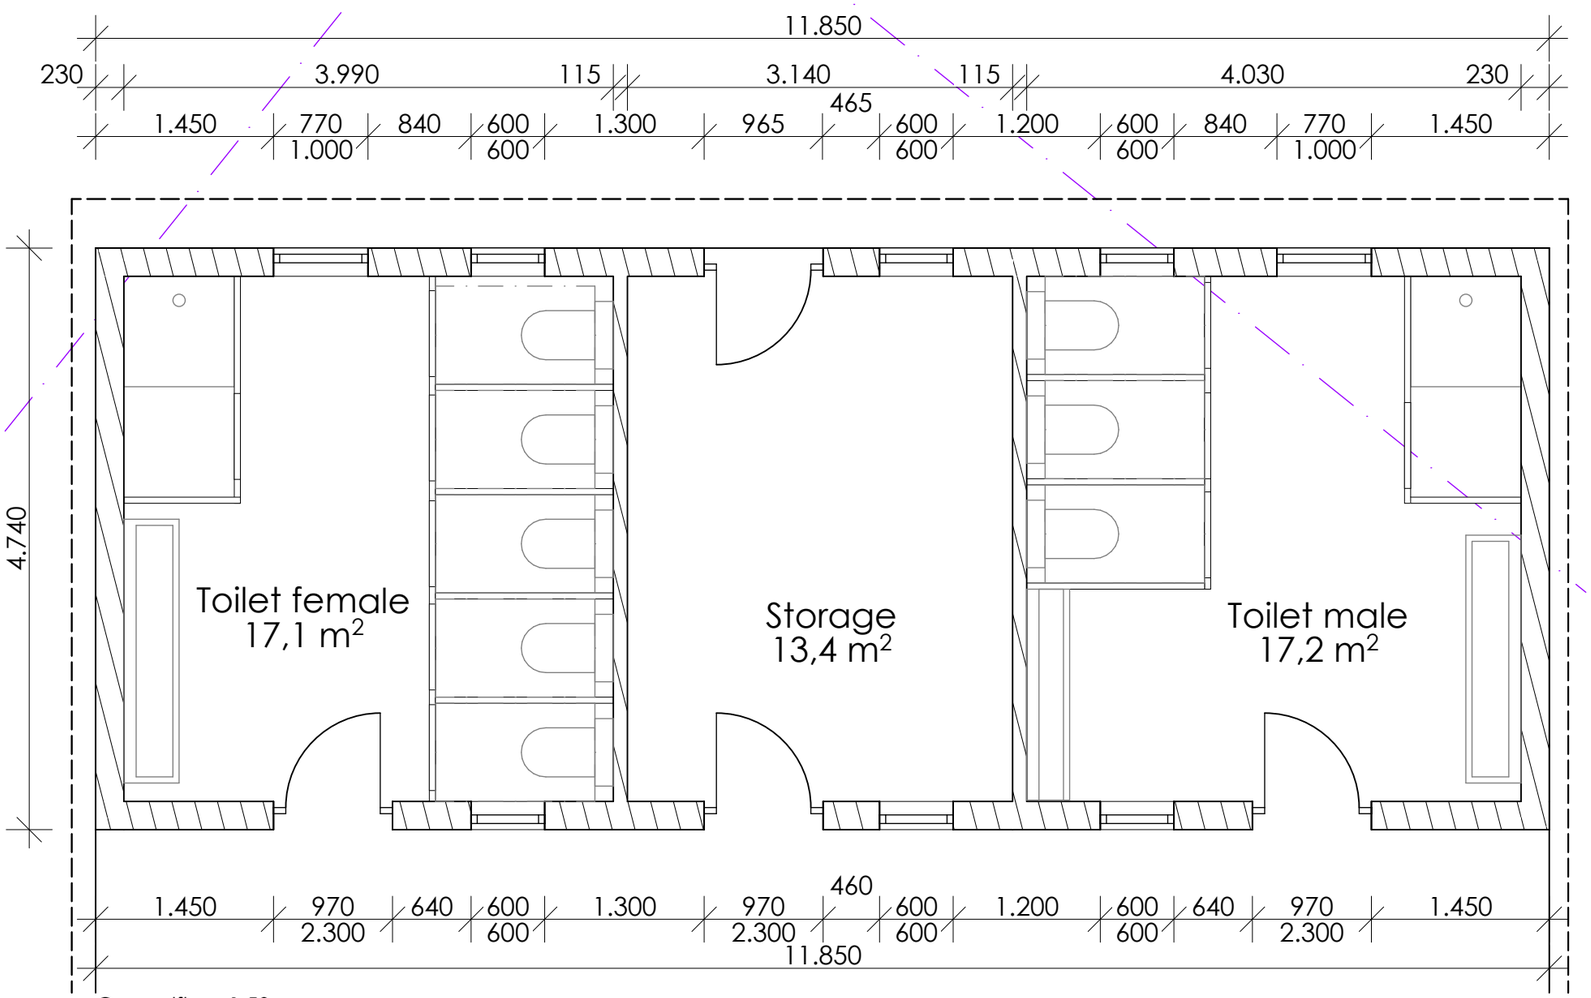

Groundfloor 1:50

Siteplan 1:500

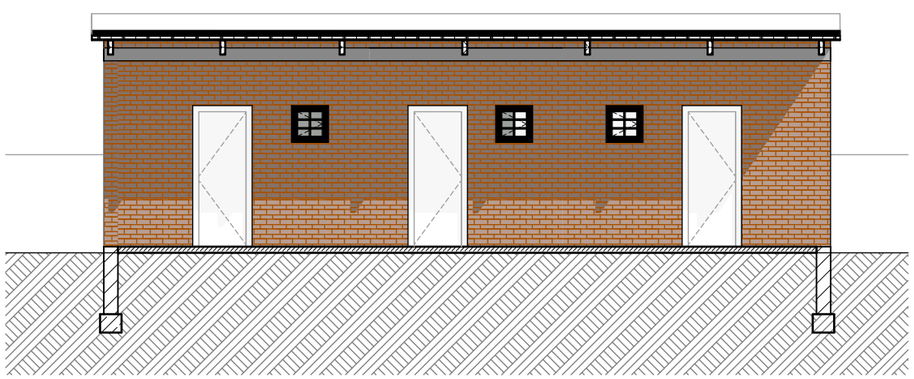

Front view 1:100

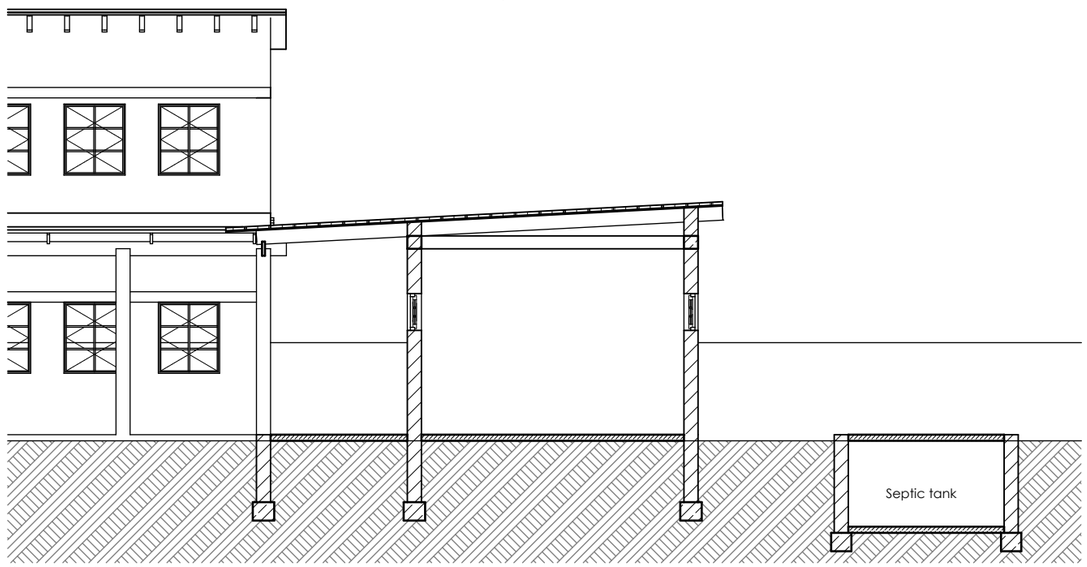

Section 1:100

Sanitary buidling

A3